©2013, SolidSignal.com Reproduction is permitted as long as copyright information is intact.

169-ROOM HOTEL

DIRECTV RESIDENTIAL EXPERIENCE TYPICAL BUILD DIAGRAM

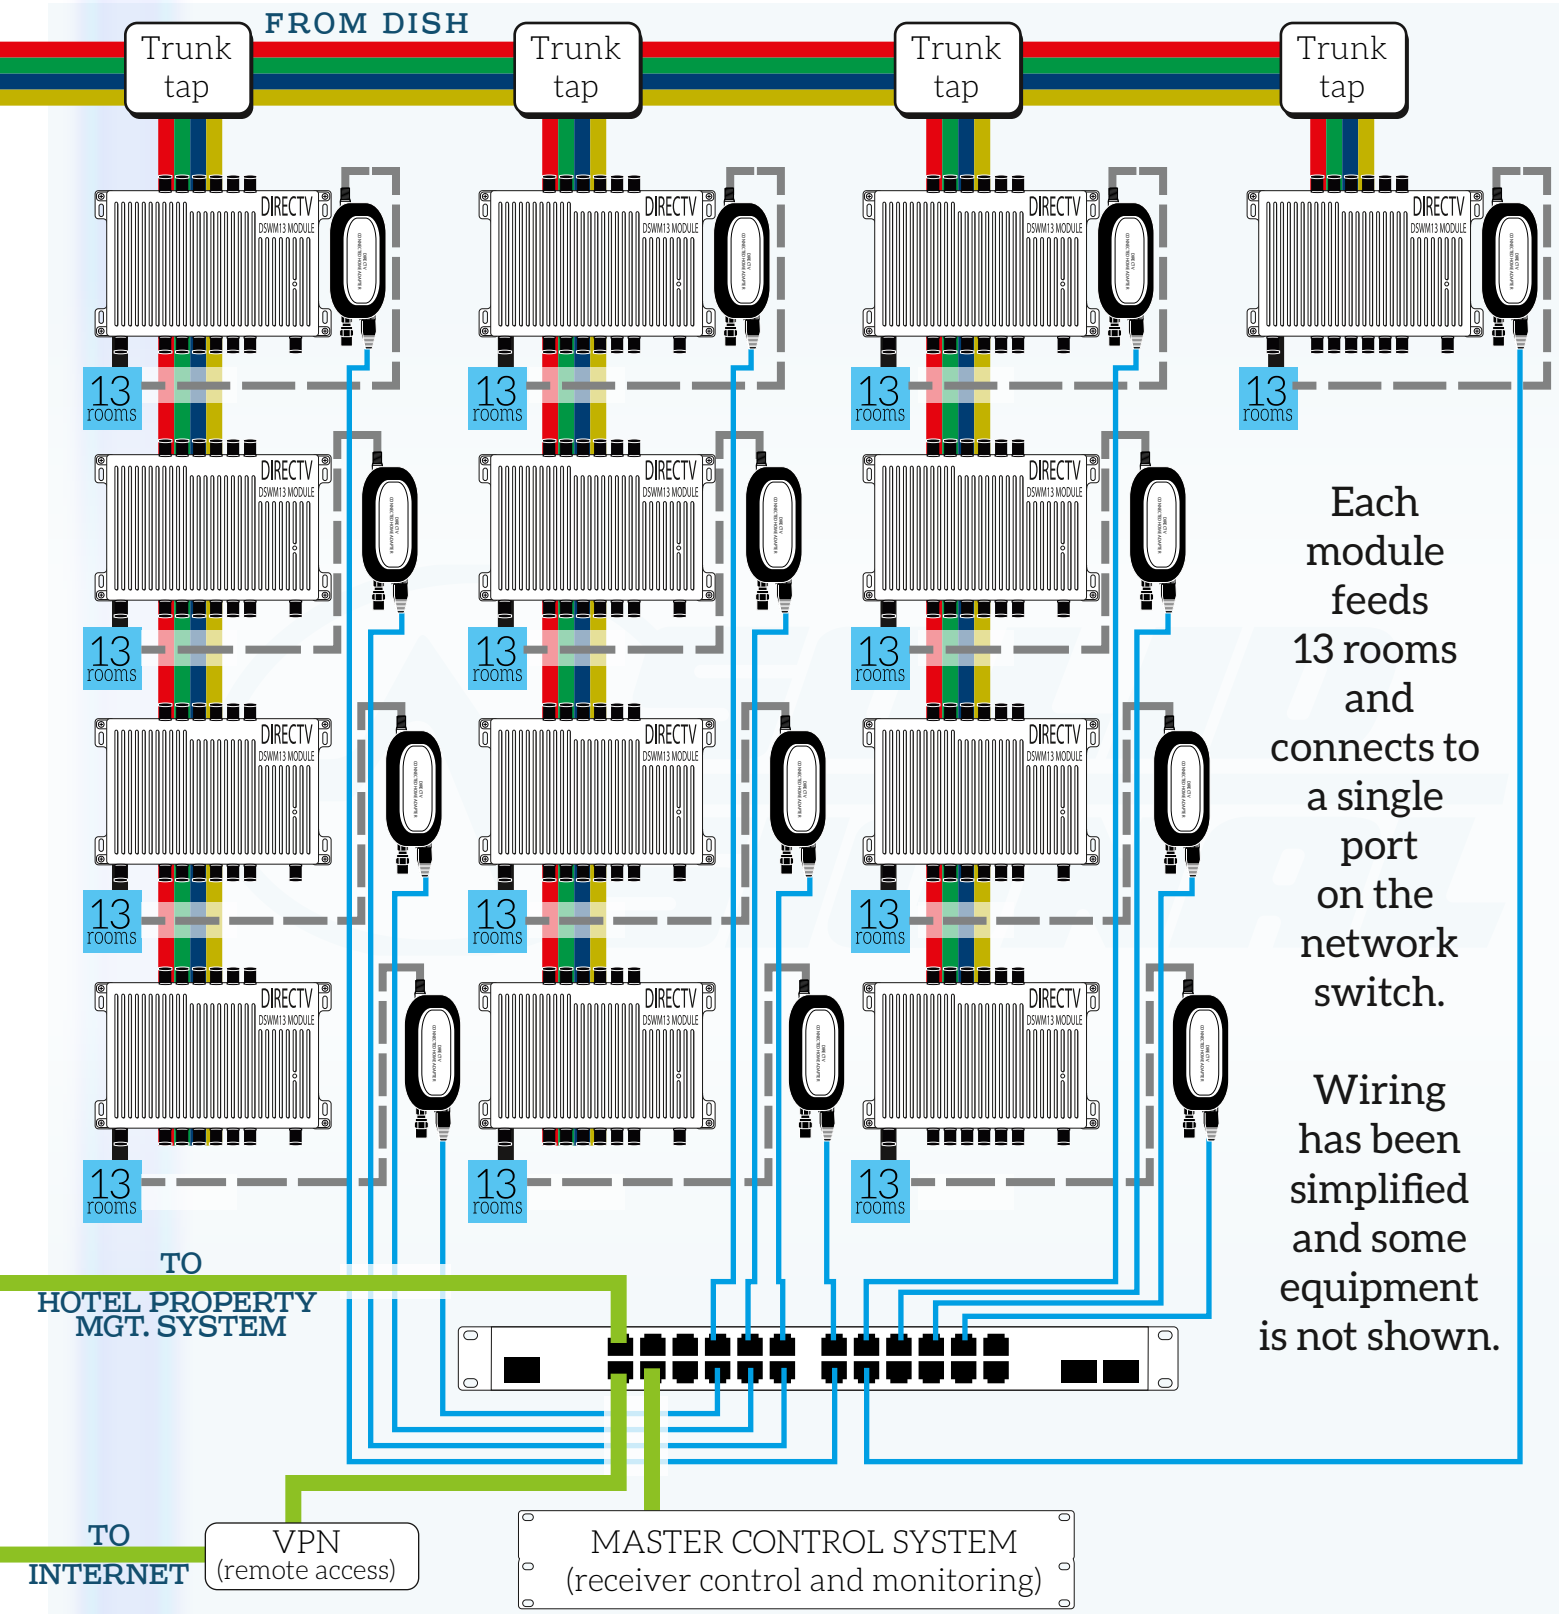

SOLID SIGNAL

Certified Installer Required
DOCUMENT DATE: December, 2013

©2013, SolidSignal.com Reproduction is permitted as long as copyright information is intact.